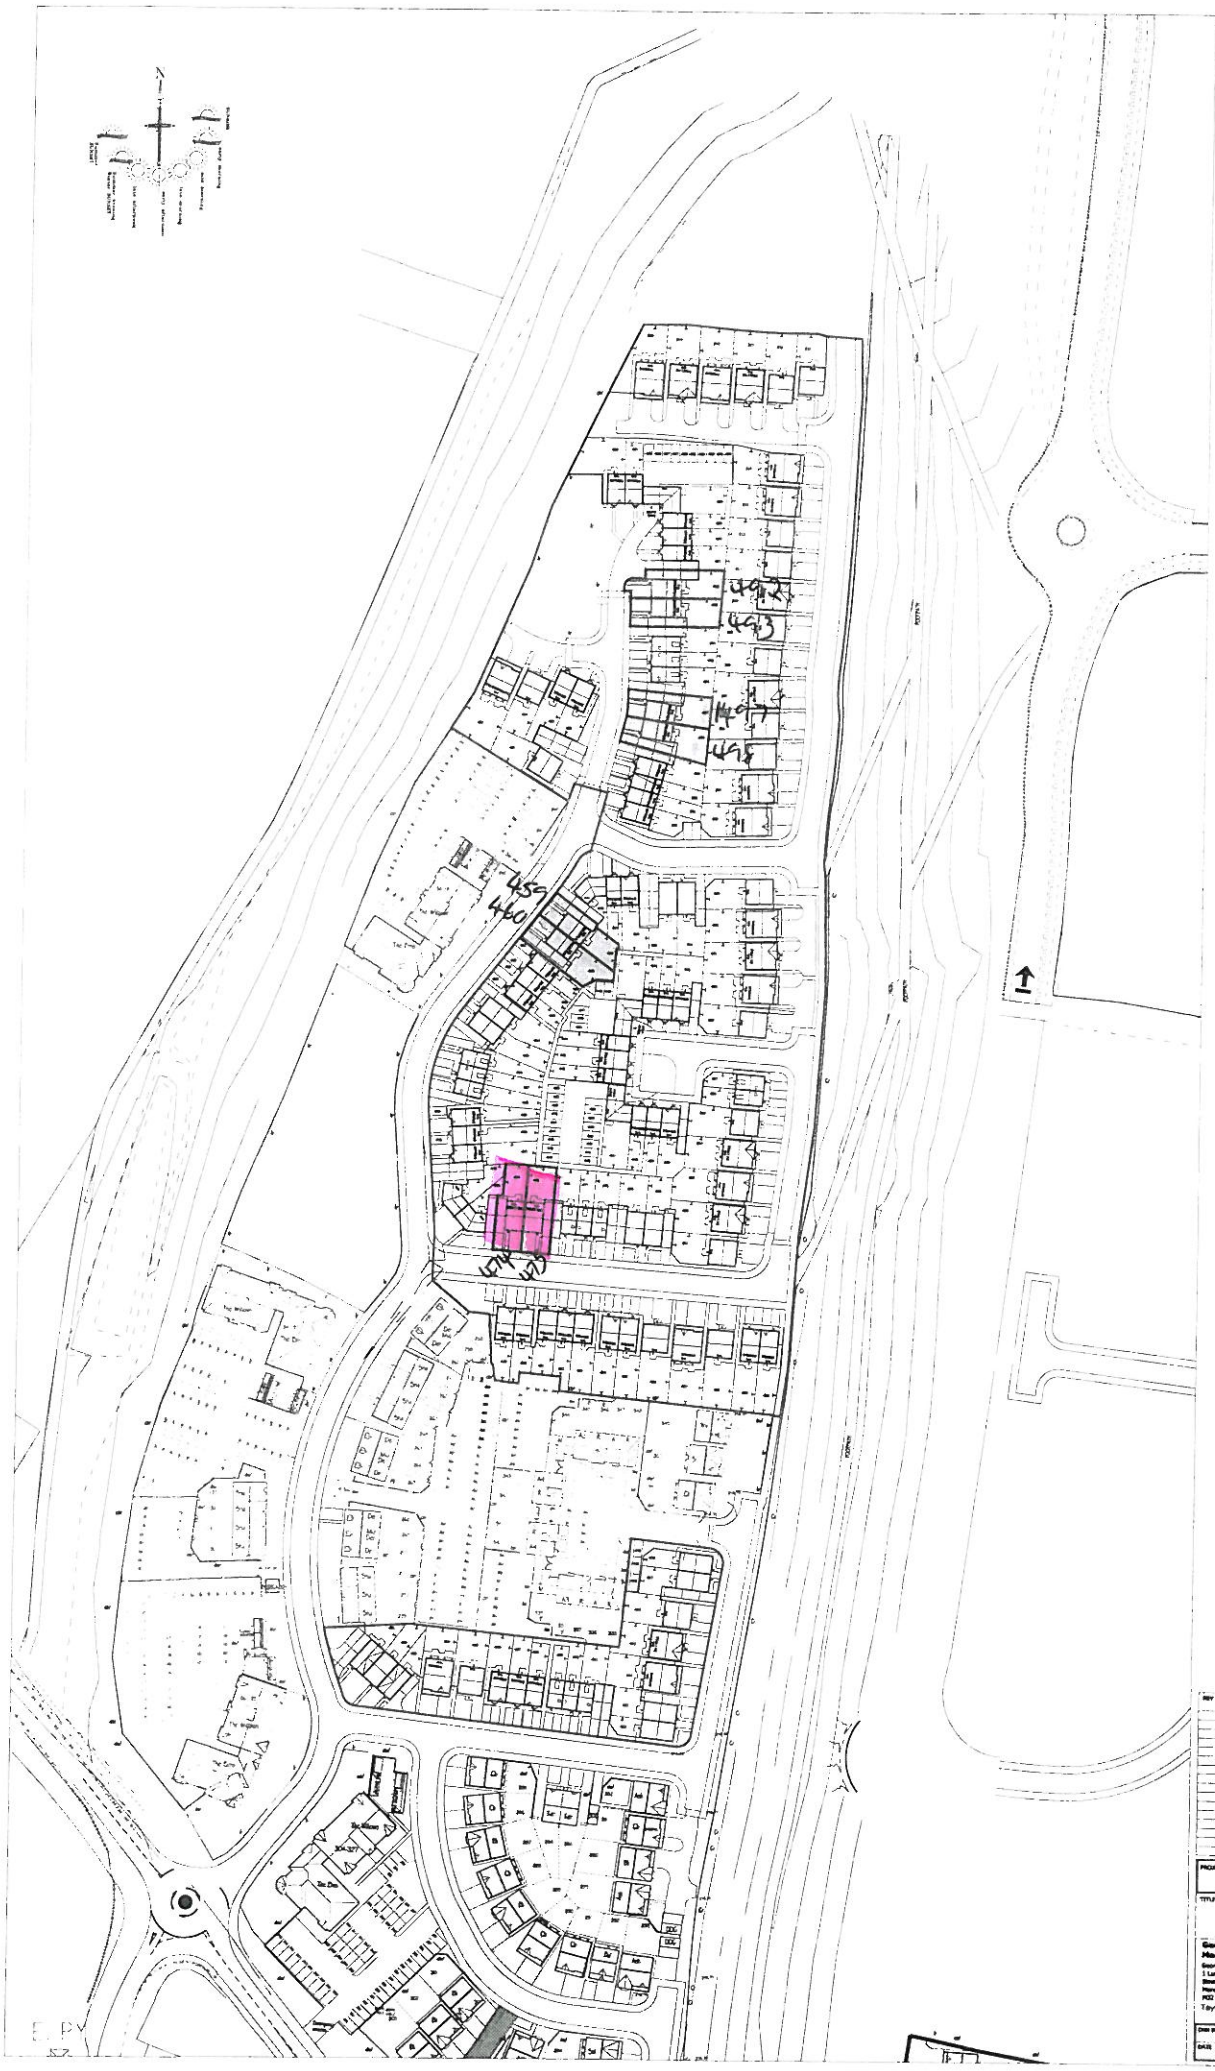

SITE BOUNDARY

AFFORDABLE HOUSING
PLOTS 459 & 460, 474 & 475 TO BE SOLD AT A % OF OMV

PLOTS 492 & 493, 497 & 498 TO BE SOCIAL RENTED HOUSING VIA AN AGREED RSL.

REV	DATE	DRAWN	DESCRIPTION	PROJ CHECK	BRK CHECK

PROJECT: MOUNTAIN VIEW BRYMBOE

TITLE: AFFORDABLE HOUSING PLAN - REPLAN

George wimpey Manchester Ltd.
George Wimpey House
1 Lumsdale Road
Stretford
Manchester
M32 0UT
T 0161 864 8800
F 0161 864 8801
www.georgewimpey.co.uk

George Wimpey

DRAWN BY	PT	SCALE	LAND CODE	DRAWING NUMBER	REV
DATE	16/03/05	1:500 1:2000	017	13-02	0